RETURN

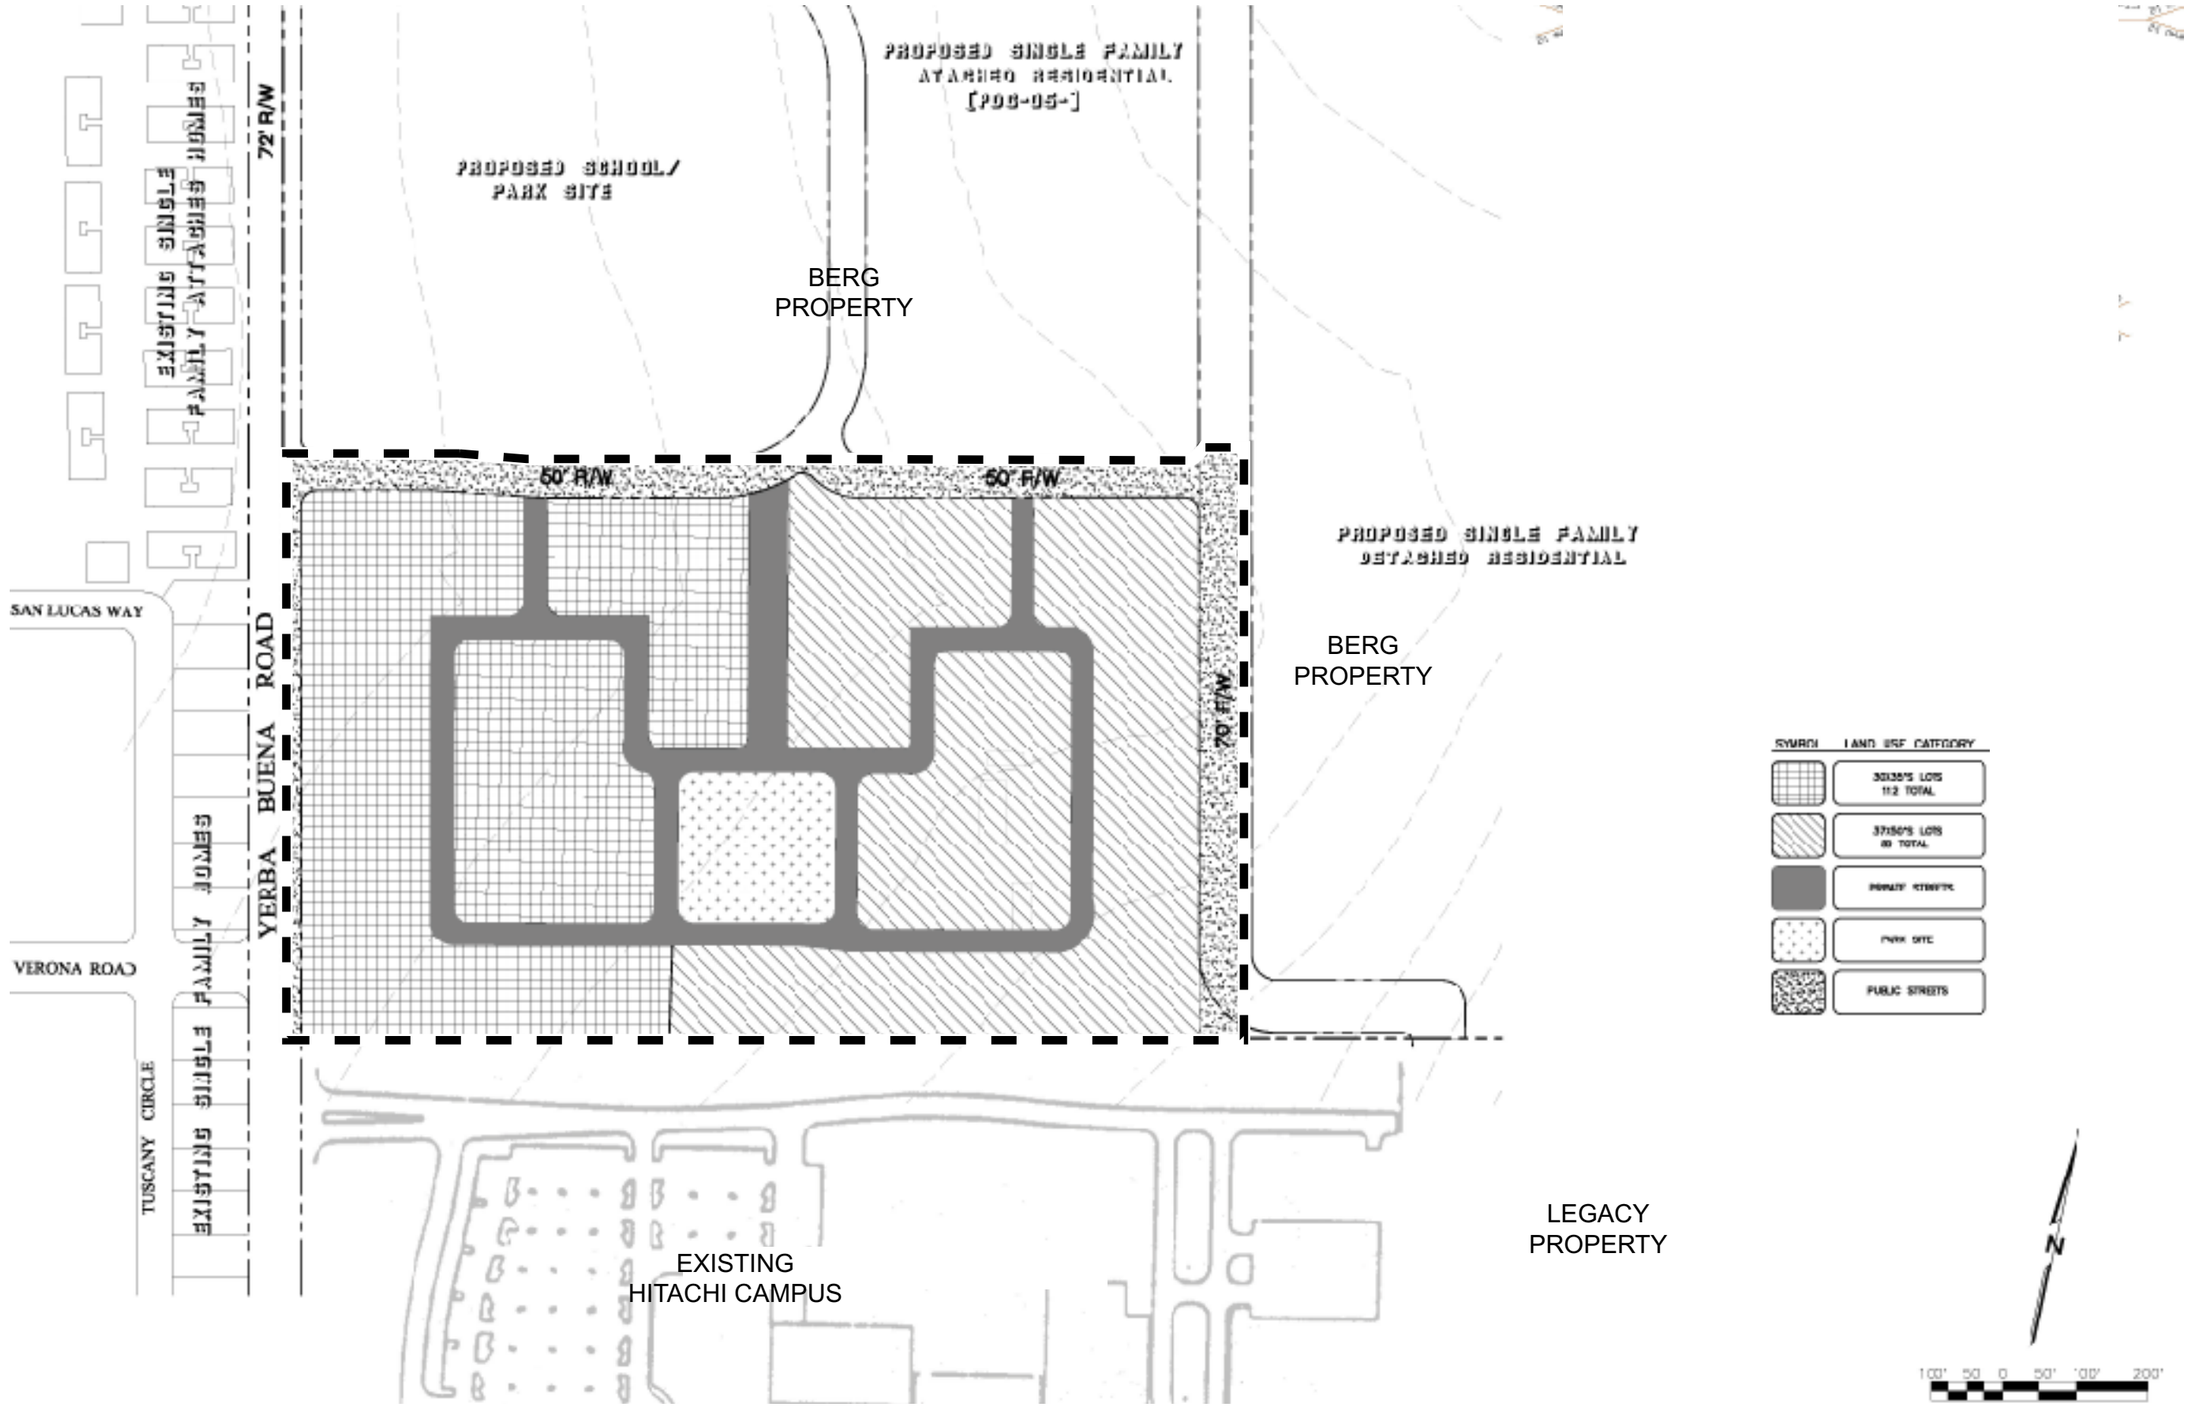

IDS PROPERTY - CONCEPTUAL SITE PLAN (SCENARIO V)

FIGURE 10B