RETURN

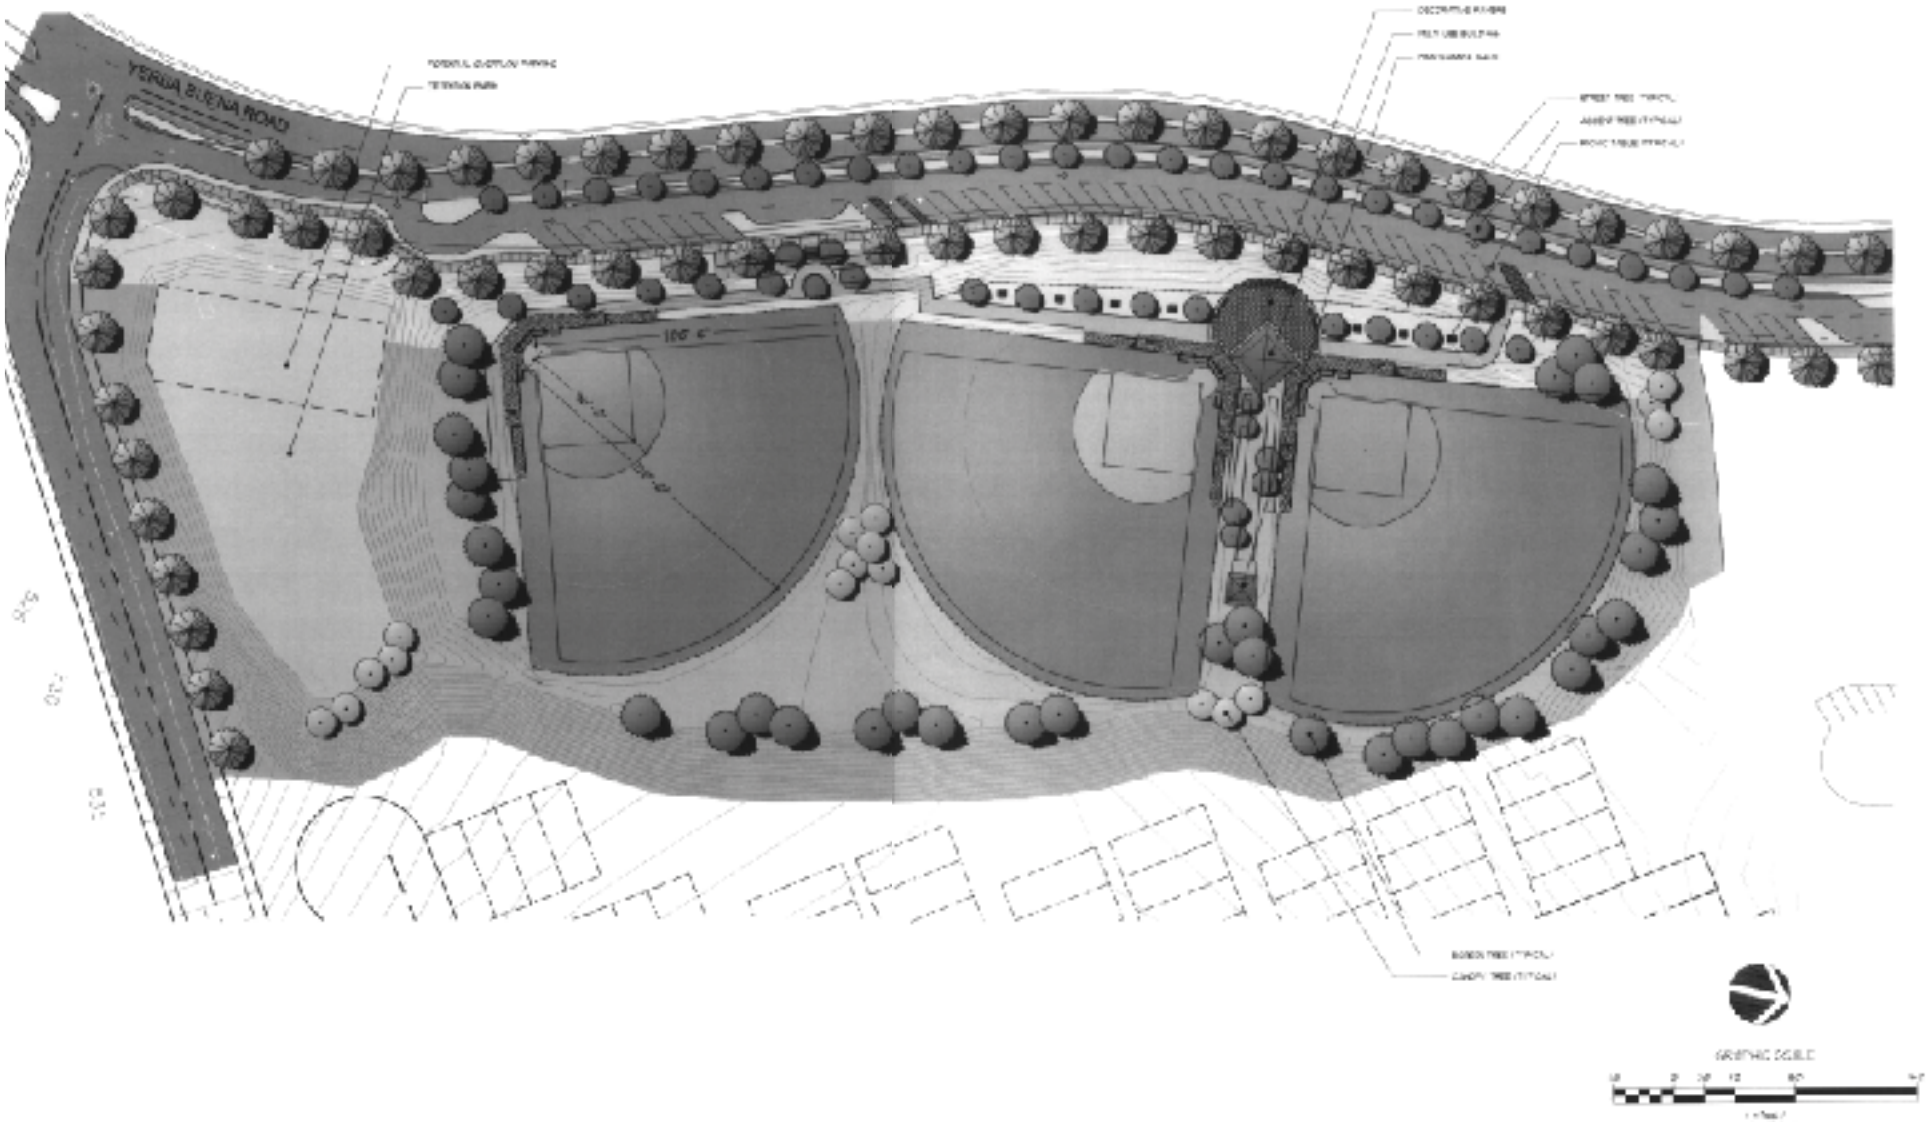

EVERGREEN LITTLE LEAGUE FACILITY CONCEPTUAL PLAN

FIGURE 16