APPENDIX B

Tree Survey

TREE SURVEY

Submitted To:

Essex Property Trust
Attention: Mr. Jeff Panek
925 East Meadow Drive
Palo Alto, CA 94303

Project Location:

2670 Seeley Avenue
San Jose, California

Submitted By:
McCLENAHAN CONSULTING, LLC
John H. McClenahan
ISA Board Certified Master Arborist, WE-1476B
member, American Society of Consulting Arborists
April 3, 2008
©Copyright McCLENAHAN CONSULTING, LLC 2008

McClenahan Consulting, LLC
Arboriculturists Since 1911
1 Arastradero Road, Portola Valley, CA 94028-8012
Telephone (650) 326-8781
Fax (650) 854-1267
www.spmcclenahan.com

April 3, 2008

Essex Property Trust
Attention: **Mr. Jeff Panek**
925 East Meadow Drive
Palo Alto, CA 94303

RE: **2670 Seeley Avenue**
San Jose, California

Assignment
As requested, I inspected 12 trees located at the above referenced site because the scope of the project expanded. These trees are an addition to my previously submitted report dated February 1, 2007 to determine:

- Species, size and condition
- Disposition
- Suitability for preservation
- Identify ordinance sized trees
- Identify tree numbers from previous report now proposed for removal

Summary
The trees in this survey are located in a narrow strip at the northwest of 2670 Seeley Avenue property. None of the additional 12 trees are ordinance sized trees and their disposition is to be removed. Three trees (544, 545 and 548) are suitable for relocation. Due to the small size of these additional trees, I recommend replacement with new trees as part of landscape improvements.

From the February 1, 2007 report 11 ordinance sized trees will now be removed (7, 9, 10, 11, 12, 13, 16, 23, 25, 33 and 36). All of these trees are Eucalyptus. In all 17 additional trees (7-14, 16, 19, 22, 23, 25, 33, 34, 35 and 36) from the February report will be removed.

From this supplemental report a total of 29 trees will be removed in addition to those specified in submitted plans.

Methodology
No root crown exploration, climbing or plant tissue analysis was performed as part of this survey.

In determining Tree Condition several factors have been considered which include:

Rate of growth over several seasons;
Structural decays or weaknesses;

Presence of disease or insects; and
Life expectancy.

The following guide for interpretation of Tree Condition as related to Life Expectancy is submitted for your information.

0 - 5	Years	=	Poor
5 - 10	Years	=	Poor to Fair
10 - 15	Years	=	Fair
15 - 20	Years	=	Fair to Good
20 +	Years	=	Good

Tree Description/Observation

543 Flowering plum *(Prunus cerasifera)*
Diameter: 4.3"
Height: 15' **Spread:** 15'
Condition: Fair to Good
Location: North property line of 2670 Seely
Observation:
Foliar canopy is one sided and grows to slight southerly lean.

544 Flowering plum
Diameter: 3.9"
Height: 12' **Spread:** 12'
Condition: Fair to Good
Location: North property line of 2670 Seely
Observation:
Foliage is typical of the species with moderate accumulation of water sprouts.

545 Flowering plum
Diameter: 3.3"
Height: 12' **Spread:** 12'
Condition: Fair to Good
Location: North property line of 2670 Seely
Observation:
Foliage is typical of the species with moderate accumulation of water sprouts.

546 Flowering plum
Diameter: 4.8"
Height: 14' **Spread:** 15'
Condition: Fair to Good
Location: North property line of 2670 Seely
Observation:
Foliage is typical of the species with moderate accumulation of water sprouts. Grows to a southerly lean.

547 Flowering plum
Diameter: 2.5"
Height: 10' **Spread:** 10'
Condition: Poor
Location: North property line of 2670 Seely
Observation:
Canopy exhibits dieback. Trunk exhibits gummosis, bleeding, to a 5-foot height.

548 Flowering plum
Diameter: 2.9"
Height: 10' **Spread:** 10'
Condition: Fair to Good
Location: North property line of 2670 Seely
Observation:
Foliage is typical of the species with moderate accumulation of water sprouts.

549 Flowering plum
Diameter: 2.6"
Height: 10' **Spread:** 9'
Condition: Poor to Fair
Location: North property line of 2670 Seely
Observation:
Canopy exhibits dieback and a heavy accumulation of water sprouts.

550 Flowering plum
Diameter: 5.6"
Height: 16' **Spread:** 16'
Condition: Fair to Good
Location: North property line of 2670 Seely
Observation:
Foliar canopy grows to slight southerly lean. Scaffold limbs exhibit poor attachments.

551 Flowering plum
Diameter: 3.1"
Height: 10' **Spread:** 12'
Condition: Fair to Good
Location: North property line of 2670 Seely
Observation:
Foliage is typical of the species with moderate accumulation of water sprouts. Grows to a southerly lean

552 Flowering plum
Diameter: 2.1"
Height: 10' **Spread:** 9'
Condition: Poor to Fair
Location: North property line of 2670 Seely
Observation:
Canopy exhibits dieback and a moderate accumulation of water sprouts.

553 Flowering plum
Diameter: 1.5"
Height: 9' **Spread:** 5'
Condition: Poor to Fair
Location: North property line of 2670 Seely
Observation:
Canopy grows to a slight lean and exhibits dieback.

554 Raywood ash *(Fraxinus oxycarpa 'Raywood')*
Diameter: 11.7"
Height: 20' **Spread:** 20'
Condition: Poor
Location: East end of 2670 Seely
Observation:
Canopy exhibits dieback. Scaffold limbs exhibit narrow attachments.

Conclusion
Eleven of the added trees are Flowering plums and one is a Raywood ash that may not be removed. Seventeen trees from my previously submitted report will now be removed, 15 are eucalyptus and two are Evergreen pears. Eleven of the 17 trees are ordinance sized eucalyptus.

All written material appearing herein constitutes original and unpublished work of the Arborist and may not be duplicated, used or disclosed without written consent of the Arborist.

We thank you for this opportunity to be of assistance in your tree preservation concerns.

Should you have any questions, or if we may be of further assistance in these concerns, kindly contact our office at any time.

Very truly yours,

McCLENAHAN CONSULTING, LLC

By: **John H. McClenahan**
ISA Board Certified Master Arborist, WE-1476B
member, American Society of Consulting Arborists

JHMc: pm

ARBORIST DISCLOSURE STATEMENT

Arborists are tree specialists who use their education, knowledge, training and experience to examine trees, recommend measures to enhance the beauty and health of trees, and attempt to reduce the risk of living near trees. Clients may choose to accept or disregard the recommendations of the arborist, or seek additional advice.

Arborists cannot detect every condition that could possibly lead to the structural failure of a tree. Trees are living organisms that fail in ways we do not fully understand. Conditions are often hidden within trees and below ground. Arborists cannot guarantee that a tree will be healthy or safe under all circumstances, or for a specified period of time. Likewise, remedial treatments, like a medicine, cannot be guaranteed.

Treatment, pruning, and removal of trees may involve considerations beyond the scope of the arborist's services such as property boundaries, property ownership, site lines, disputes between neighbors, landlord-tenant matters, etc. Arborists cannot take such issues into account unless complete and accurate information is given to the arborist. The person hiring the arborist accepts full responsibility for authorizing the recommended treatment or remedial measures.

Trees can be managed, but they cannot be controlled. To live near a tree is to accept some degree of risk. The only way to eliminate all risks is to eliminate all trees.

Arborist: _____

John H. McClenahan

Date: April 3, 2008

Tree Location Map of Approximately 0.5-acre Area on the Adjacent Cadence Industrial Property Southwest of the Project Site

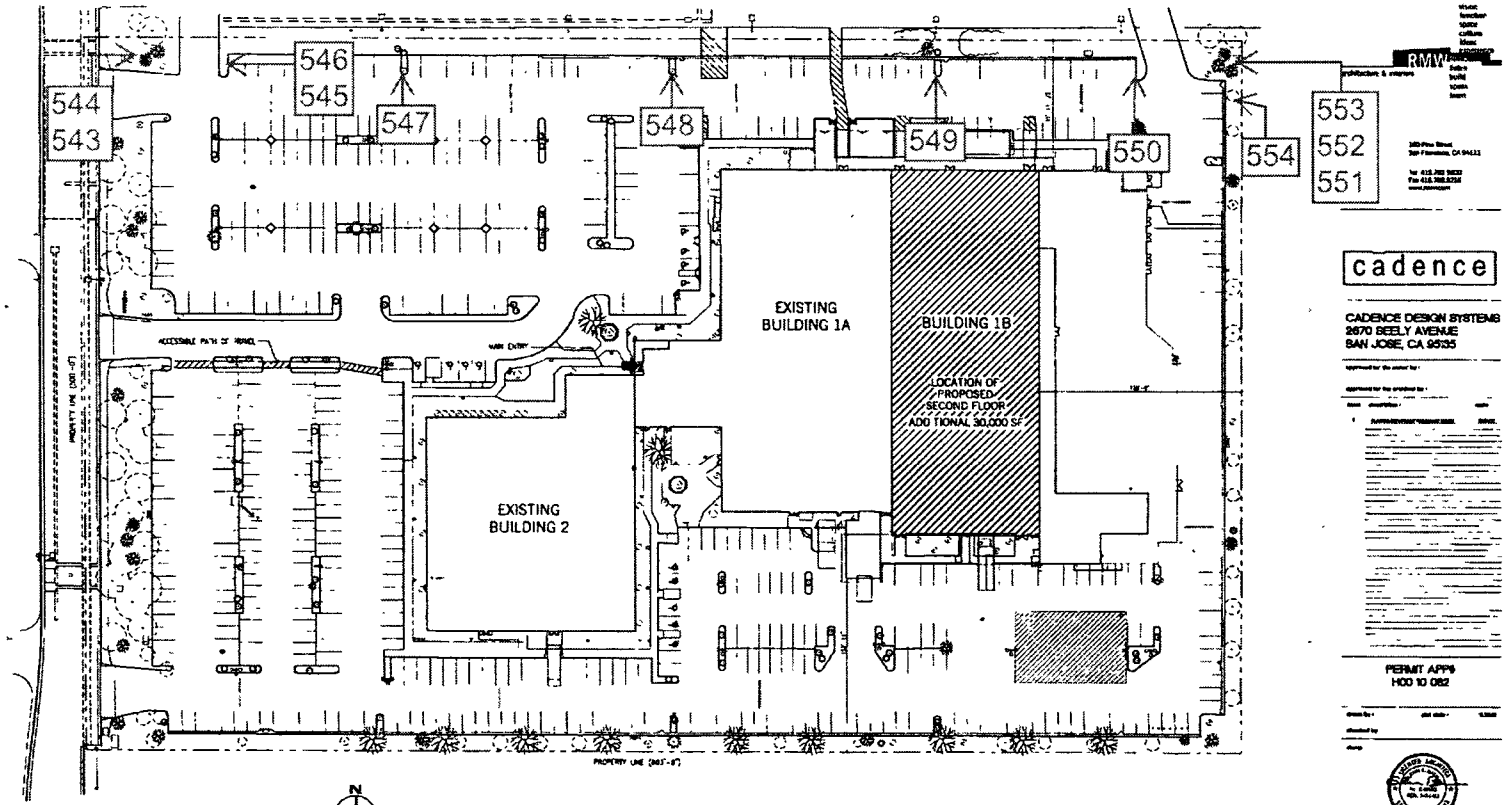

EXISTING PARKING PLAN AND PATH OF TRAVEL

SCALE: 1" = 30'-0"

PARKING CALCULATION - IDT SITE (EXISTING)

BUILDING AREAS ENTIRE SITE	BUILDING GROSS AREA SF	ADJ. GROSS SF (SF GROSS X .85)	REQUIRED PARKING (1/250)
BUILDING 11	135,850	115,473	462

462 SPACES REQUIRED — 10 ACCESSIBLE SPACES REQUIRED, 1 VAN ACCESSIBLE SPACE REQUIRED

580 SPACES PROVIDED — 11 ACCESSIBLE SPACES PROVIDED (2% OF TOTAL MIN.), 2 VAN ACCESSIBLE SPACES PROVIDED (ONE IN EVERY EIGHT SPACES MIN.)

PARKING RATIO 1/236

FAR CALCULATION - IDT SITE (EXISTING)

SITE AREA SF	GROSS AREA SF	FAR
401,920	135,850	34%

PARKING CALCULATION - IDT SITE (PROPOSED)

BUILDING AREAS, ENTIRE SITE	BUILDING GROSS AREA SF	ADJ. GROSS SF (SF GROSS X .85)	REQUIRED PARKING (1/250)
BUILDING 11	135,850	115,473	462
MEZZANINE	30,000	25,500	102
TOTAL	165,850	140,973	564

564 SPACES REQUIRED — 10 ACCESSIBLE SPACES REQUIRED, 1 VAN ACCESSIBLE SPACE REQUIRED

580 SPACES PROVIDED — 11 ACCESSIBLE SPACES PROVIDED (2% OF TOTAL MIN.), 2 VAN ACCESSIBLE SPACES PROVIDED (ONE IN EVERY EIGHT SPACES MIN.)

PARKING RATIO 1/286

FAR CALCULATION - IDT SITE (PROPOSED)

SITE AREA SF:	GROSS AREA SF	FAR
401,920	165,850	41%

TREE SURVEY

Submitted To:

Essex Property Trust
Attention: Mr. Jeff Panek
925 East Meadow Drive
Palo Alto, CA 94303

Project Location:

535, 545 River Oaks Parkway
San Jose, California

Submitted By:
McCLENAHAN CONSULTING, LLC
John H. McClenahan
Certified Arborist, WE-1476A
member, American Society of Consulting Arborists
February 1, 2007
©Copyright McCLENAHAN CONSULTING, LLC 2007

McCLENAHAN CONSULTING, LLC

February 1, 2007

Essex Property Trust
Attention: **Mr. Jeff Panek**
925 East Meadow Drive
Palo Alto, CA 94303

RE: **535, 545 River Oaks Parkway**
San Jose, California

Assignment

As requested, I prepared a table as a supplement to my previously submitted arborist report. The purpose for the attached table is to assist the City of San Jose with respect to tree species, diameter, disposition, suitability for preservation and if the tree is ordinance size.

Summary

In determining ordinance size for multi trunk trees, I used half the diameters for secondary trunks and added them to the diameter of the largest trunk. Some trees listed may not be ordinance sized. Tree numbers that correspond with ordinance size are 1, 4, 6, 7, 9, 10, 11, 12, 13, 16, 17, 18, 21, 23, 25, 27, 29, 32, 33, 36, 39, 46, 53, 55, 99, 183, 185, 187, 188, 189, 190, 196, 197, 198, 202, 205, 208, 221, 223, 363, 364, 365, 366, 373, 394, 396, 402, 411, 413, 421, 440 and 462. Twelve trees are recommended for removal based on condition (1, 6, 17, 18, 21, 27, 29, 32, 196, 205, 208 and 373).

Methodology

No root crown exploration, climbing or plant tissue analysis was performed as part of this survey.

In determining Tree Condition several factors have been considered which include:

Rate of growth over several seasons;
Structural decays or weaknesses;
Presence of disease or insects; and
Life expectancy.

The following guide for interpretation of Tree Condition as related to Life Expectancy is submitted for your information.

0 - 5	Years	=	Poor
5 - 10	Years	=	Poor to Fair
10 - 15	Years	=	Fair
15 - 20	Years	=	Fair to Good
20 +	Years	=	Good

1 ARASTRADERO ROAD, PORTOLA VALLEY, CA 94028-8012 • TEL (650) 326-8781 • FAX (650) 854-1267

WWW.SPMCCLENAHAN.COM

All written material appearing herein constitutes original and unpublished work of the Arborist and may not be duplicated, used or disclosed without written consent of the Arborist.

We thank you for this opportunity to be of assistance in your tree preservation concerns.

Should you have any questions, or if we may be of further assistance in these concerns, kindly contact our office at any time.

Very truly yours,

McCLENAHAN CONSULTING, LLC

By: **John H. McClenahan**
Certified Arborist, WE-1476A
member, American Society of Consulting Arborists

JHMc: pm

#	Species	Diameter	Circumf	Condition	Preservation	Disposition	Ord. size
1	Raywood ash (Fraxinus oxycarpa 'Raywood')	23.6	74.104	Poor to Fair	No	Remove	Y
2	Raywood ash	13.2	41.448	Poor	No	Remove	
3	Raywood ash	6.8	21.352	Poor	No	Remove	
4	Silver dollar gum *(Eucalyptus polyanthenmos)*	26.7	83.838	Fair	Yes		Y
5	Evergreen pear *(Pyrus kawakamii)*	4.5	14.13	Fair	Yes		
6	Silver dollar gum	21.8	68.452	Poor to Fair	No	Remove	Y
7	Silver dollar gum	20.2	63.428	Fair	Yes		Y
8	Silver dollar gum	15.2	47.728	Fair	Yes		
9	Silver dollar gum	17.3	54.322	Fair	Yes		Y
10	Silver dollar gum	22.7	71.278	Fair	Yes		Y
11	Silver dollar gum	18.6	58.404	Fair	Yes		Y
12	Silver dollar gum	21	65.94	Fair	Yes		Y
13	Silver dollar gum	19.8	62.172	Fair	Yes		Y
14	Silver dollar gum	15.9	49.926	Fair	Yes		
15	Silver dollar gum	12.3	38.622	Poor	No	Remove	
16	Silver dollar gum	28	87.92	Fair	Yes		Y
17	Silver dollar gum	19	59.66	Poor	No	Remove	y
18	Silver dollar gum	17.4	54.636	Poor	No	Remove	y
19	Silver dollar gum	11.4	35.796	Fair	Yes		
20	Silver dollar gum	15.4	48.356	Poor	No	Remove	
21	Silver dollar gum	21	65.94	Poor to Fair	No	Remove	Y
22	Silver dollar gum	11.7	36.738	Fair	Yes		
23	Silver dollar gum	21.3	66.882	Fair	Yes		Y
24	Silver dollar gum	13.6	42.704	Poor to Fair	No	Remove	
25	Silver dollar gum	19.2	60.288	Fair	Yes		Y
26	Silver dollar gum	16.1	50.554	Poor to Fair	No	Remove	
27	Silver dollar gum	20.1	63.114	Poor to Fair	No	Remove	Y
28	Silver dollar gum	7.9	24.806	Very Poor	No	Remove	
29	Silver dollar gum	19.6	61.544	Poor to Fair	No	Remove	Y
30	Silver dollar gum	16.2	50.868	Poor	No	Remove	
31	Silver dollar gum	14	43.96	Poor to Fair	No	Remove	

32	Silver dollar gum	18.2	57.148	Poor to Fair	No	Remove	Y
33	Silver dollar gum	20.7	64.998	Fair	Yes		Y
34	Evergreen pear	3.7	11.618	Fair to Good	Yes		
35	Evergreen pear	3.2	10.048	Fair to Good	Yes		
36	Red ironbark *(Eucalyptus sideroxylon)*	19.7	61.858	Fair	Yes		Y
37	Red ironbark	10.7	33.598	Poor to Fair	No	Remove	
38	Red ironbark	11.2	35.168	Poor	No	Remove	
39	Red ironbark	18.6	58.404	Fair	Yes		Y
40	Red ironbark	14.1	44.274	Poor to Fair	No	Remove	
41	Red ironbark	16	50.24	Fair	Yes		
42	Red ironbark	12.1	37.994	Fair	Yes		
43	Red ironbark	17.5	54.95	Poor to Fair	No	Remove	
44	Red ironbark	11.6	36.424	Fair	Yes		
45	Red ironbark	16.3	51.182	Fair	Yes		
46	Red ironbark	17.5	54.95	Fair	Yes		Y
47	Red ironbark	14	43.96	Fair	Yes		
48	Red ironbark	15.2	47.728	Poor to Fair	No	Remove	
49	Red ironbark	14.9	46.786	Fair	Yes		
50	Red ironbark	16.2	50.868	Fair	Yes		
51	Red ironbark	11.2	35.168	Fair	Yes		
52	Red ironbark	13.8	43.332	Poor to Fair	No	Remove	
53	Red ironbark	17.7	55.578	Fair	Yes		Y
54	Red ironbark	12.8	40.192	Poor to Fair	No	Remove	
55	Red ironbark	17.6	55.264	Fair	Yes		Y
56	Red ironbark	15.8	49.612	Fair	Yes		
57	Red ironbark	12.9	40.506	Poor to Fair	No	Remove	
58	Red ironbark	18	56.52	Fair	Yes		
59	Red ironbark	9.4	29.516	Fair	Yes		
60	Red ironbark	15.1	47.414	Fair	Yes		
61	Red ironbark	16.1	50.554	Fair	Yes		
62	Red ironbark	8	25.12	Poor to Fair	No	Remove	
63	Red ironbark	20.4	64.056	Poor to Fair	No	Remove	

64	Canary Island pine *(Pinus canariensis)*	13.2	41.448	Fair	Yes
65	Canary Island pine	11.4	35.796	Fair	Yes
66	Crape myrtle *(Lagerstroemia indica)*	6.2	19.468	Fair to Good	Yes
67	Crape myrtle	5.1	16.014	Fair to Good	Yes
68	Crape myrtle	5	15.7	Fair to Good	Yes
69	Crape myrtle	5.5	17.27	Fair to Good	Yes
70	Crape myrtle	4.8	15.072	Fair to Good	Yes
71	Crape myrtle	5.9	18.526	Fair to Good	Yes
72	Crape myrtle	6	18.84	Fair to Good	Yes
73	Crape myrtle	6.3	19.782	Fair to Good	Yes
74	Crape myrtle	6.5	20.41	Fair	Yes
75	Crape myrtle	6.9	21.666	Fair	Yes
76	Crape myrtle	4.9	15.386	Fair to Good	Yes
77	Crape myrtle	4.9	15.386	Fair	Yes
78	Crape myrtle	5	15.7	Fair to Good	Yes
79	Crape myrtle	2.6	8.164	Fair to Good	Yes
80	Crape myrtle	2	6.28	Fair to Good	Yes
81	Crape myrtle	3.4	10.676	Fair to Good	Yes
82	Canary Island pine	14.9	46.786	Fair to Good	Yes
83	Canary Island pine	15.2	47.728	Fair to Good	Yes
84	Canary Island pine	14.4	45.216	Fair to Good	Yes
85	Canary Island pine	15.3	48.042	Fair to Good	Yes
86	Canary Island pine	12.7	39.878	Fair	Yes
87	Canary Island pine	12	37.68	Fair to Good	Yes
88	Canary Island pine	13.1	41.134	Fair to Good	Yes
89	Canary Island pine	13.3	41.762	Fair to Good	Yes
90	Canary Island pine	11.6	36.424	Fair to Good	Yes
91	Canary Island pine	11.6	36.424	Fair to Good	Yes
92	Canary Island pine	11	34.54	Fair to Good	Yes
93	Canary Island pine	13.5	42.39	Fair to Good	Yes
94	Canary Island pine	12.7	39.878	Fair to Good	Yes
95	Canary Island pine	12.4	38.936	Fair to Good	Yes

96	Canary Island pine	12	37.68	Fair to Good	Yes	
97	Canary Island pine	12.5	39.25	Fair to Good	Yes	
98	Canary Island pine	14.4	45.216	Fair to Good	Yes	
99	Canary Island pine	16.4	51.496	Fair to Good	Yes	Y
100	Canary Island pine	14.4	45.216	Fair to Good	Yes	
101	Canary Island pine	11.7	36.738	Fair to Good	Yes	
102	Canary Island pine	13.4	42.076	Fair to Good	Yes	
103	Canary Island pine	13.2	41.448	Fair to Good	Yes	
104	Canary Island pine	12.4	38.936	Fair to Good	Yes	
105	Canary Island pine	8.5	26.69	Fair	Yes	
106	Canary Island pine	14.1	44.274	Fair to Good	Yes	
107	Canary Island pine	16.7	52.438	Fair to Good	Yes	
108	Canary Island pine	9.6	30.144	Fair	Yes	
109	Canary Island pine	13.7	43.018	Fair	Yes	
110	Canary Island pine	15.7	49.298	Fair to Good	Yes	
111	Canary Island pine	12.1	37.994	Fair	Yes	
112	Canary Island pine	13.2	41.448	Fair	Yes	
113	Canary Island pine	12.8	40.192	Fair	Yes	
114	Canary Island pine	12.4	38.936	Fair to Good	Yes	
115	Canary Island pine	10.5	32.97	Fair to Good	Yes	
116	Canary Island pine	13	40.82	Fair to Good	Yes	
117	Canary Island pine	12.7	39.878	Fair to Good	Yes	
118	Canary Island pine	11.3	35.482	Fair to Good	Yes	
119	Canary Island pine	12.2	38.308	Fair	Yes	
120	Canary Island pine	13.8	43.332	Fair to Good	Yes	
121	Canary Island pine	10.2	32.028	Fair to Good	Yes	
122	Canary Island pine	12.8	40.192	Fair to Good	Yes	
123	Canary Island pine	11.1	34.854	Fair to Good	Yes	
124	Canary Island pine	11.8	37.052	Fair to Good	Yes	
125	Canary Island pine	12.8	40.192	Fair to Good	Yes	
126	Canary Island pine	11.9	37.366	Fair to Good	Yes	
127	Canary Island pine	12	37.68	Fair to Good	Yes	

128	Canary Island pine	12.3	38.622	Fair to Good	Yes	
129	Canary Island pine	10	31.4	Fair to Good	Yes	
130	Canary Island pine	14.4	45.216	Fair to Good	Yes	
131	Canary Island pine	10.7	33.598	Fair to Good	Yes	
132	Canary Island pine	13.7	43.018	Fair to Good	Yes	
133	Canary Island pine	12.4	38.936	Fair to Good	Yes	
134	Canary Island pine	12.2	38.308	Fair to Good	Yes	
135	Canary Island pine	12.7	39.878	Fair to Good	Yes	
136	Canary Island pine	13.6	42.704	Fair to Good	Yes	
137	Canary Island pine	14, 4		Fair to Good	Yes	
138	Canary Island pine	11.8	37.052	Fair to Good	Yes	
139	Canary Island pine	14.1	44.274	Fair to Good	Yes	
140	Canary Island pine	13.1	41.134	Fair to Good	Yes	
141	Canary Island pine	4.6	14.444	Poor to Fair	No	Remove
142	Canary Island pine	12.7	39.878	Fair to Good	Yes	
143	Canary Island pine	10.4	32.656	Fair to Good	Yes	
144	Canary Island pine	11.7	36.738	Fair to Good	Yes	
145	Canary Island pine	15.4	48.356	Fair to Good	Yes	
146	Canary Island pine	12.7	39.878	Fair to Good	Yes	
147	Canary Island pine	12.3	38.622	Fair	Yes	
148	Canary Island pine	13.2	41.448	Fair to Good	Yes	
149	Canary Island pine	13.9	43.646	Fair to Good	Yes	
150	Flowering cherry *(Prunus serrulata)*	5.8	18.212	Fair to Good	Yes	
151	Flowering plum *(Prunus cerasifera)*	7.1	22.294	Fair	Yes	
152	Flowering plum	9.4	29.516	Fair	Yes	
153	Flowering plum	7	21.98	Fair	Yes	
154	Flowering plum	7.1	22.294	Fair to Good	Yes	
155	Flowering plum	7.5	23.55	Fair	Yes	
156	Flowering plum	7.2	22.608	Fair	Yes	
157	Flowering plum	7	21.98	Poor	No	Remove
158	Flowering plum	8.1	25.434	Poor to Fair	No	Remove
159	Flowering plum	7.6	23.864	Poor to Fair	No	Remove

160	Flowering plum	6.8	21.352	Poor to Fair	No	Remove	
161	Flowering plum	8	25.12	Poor to Fair	No	Remove	
162	Flowering plum	7	21.98	Poor to Fair	No	Remove	
163	Flowering plum	8.1	25.434	Poor to Fair	No	Remove	
164	Flowering plum	6.9	21.666	Poor to Fair	No	Remove	
165	Flowering plum	9.3	29.202	Poor to Fair	No	Remove	
166	Flowering plum	7.4	23.236	Poor to Fair	No	Remove	
167	Flowering plum	8.2	25.748	Fair	Yes		
168	Flowering plum	5.9	18.526	Poor to Fair	No	Remove	
169	Flowering plum	7.6	23.864	Poor to Fair	No	Remove	
170	Flowering plum	8.2	25.748	Poor to Fair	No	Remove	
171	Flowering plum	7.3	22.922	Poor to Fair	No	Remove	
172	Flowering plum	5.9	18.526	Poor to Fair	No	Remove	
173	Flowering plum	4.9	15.386	Poor to Fair	No	Remove	
174	Flowering plum	6.8	21.352	Fair	Yes		
175	Flowering plum	6.9	21.666	Poor to Fair	No	Remove	
176	Flowering plum	6	18.84	Poor	No	Remove	
177	Flowering plum	6.8	21.352	Poor to Fair	No	Remove	
178	Flowering plum	6.4	20.096	Poor to Fair	No	Remove	
179	Flowering plum	7.4	23.236	Poor	No	Remove	
180	Canary Island pine	16.2	50.868	Fair to Good	Yes		
181	Canary Island pine	14.8	46.472	Fair to Good	Yes		
182	Canary Island pine	10.9	34.226	Fair to Good	Yes		
183	Canary Island pine	21.3	66.882	Fair to Good	Yes		Y
184	Canary Island pine	14.7	46.158	Fair	Yes		
185	Canary Island pine	18.7	58.718	Fair to Good	Yes		Y
186	Canary Island pine	11	34.54	Fair to Good	Yes		
187	Coast redwood *(Sequoia semmpervirens)*	29.5	92.63	Fair to Good	Yes		Y
188	Coast redwood	22.4	70.336	Fair to Good	Yes		Y
189	Coast redwood	25.2	79.128	Fair to Good	Yes		Y
190	Coast redwood	26.9	84.466	Fair to Good	Yes		Y
191	Flowering plum	11.6	36.424	Poor	No	Remove	

192	Flowering plum	12.2	38.308	Poor to Fair	No	Remove	
193	Flowering plum	9.5	29.83	Poor to Fair	No	Remove	
194	Flowering plum	10.9	34.226	Poor to Fair	No	Remove	
195	Flowering plum	2.8	8.792	Fair	Yes		
196	Coast redwood	24.2	75.988	Poor to Fair	No	Remove	Y
197	Coast redwood	20.3	63.742	Fair to Good	Yes		Y
198	Canary Island pine	19.2	60.288	Fair	Yes		Y
199	Canary Island pine	7.6	23.864	Poor to Fair	No	Remove	
200	Canary Island pine	19	59.66	Fair	Yes		
201	Canary Island pine	14.2	44.588	Fair	Yes		
202	Canary Island pine	19.8	62.172	Fair	Yes		Y
203	Raywood ash	9.6	30.144	Poor	No	Remove	
204	Raywood ash	23.8	74.732	Poor	No	Remove	
205	Raywood ash	15.2	47.728	Poor to Fair	No	Remove	Y
206	Raywood ash	7	21.98	Poor to Fair	No	Remove	
207	Raywood ash	14.4	45.216	Poor	No	Remove	
208	Raywood ash	20.2	63.428	Poor	No	Remove	Y
209	Japanese black pine *(Pinus thunbergiana)*	8.1	25.434	Fair	Yes		
210	Japanese black pine	12.8	40.192	Fair	Yes		
211	Evergreen pear	12.1	37.994	Fair	Yes		
212	Evergreen pear	7.8	24.492	Fair	Yes		
213	Evergreen pear	10.3	32.342	Fair	Yes		
214	Aristocrat pear *(Pyrus calleryana 'Aristocrat')*	10.3	32.342	Fair	Yes		
215	Aristocrat pear	9.2	28.888	Fair	Yes		
216	Evergreen pear	7.5	23.55	Fair	Yes		
217	Evergreen pear	8.9	27.946	Fair	Yes		
218	Evergreen pear	2	6.28	Poor	No	Remove	
219	Canary Island pine	14	43.96	Fair to Good	Yes		
220	Canary Island pine	16.4	51.496	Fair to Good	Yes		
221	Canary Island pine	18.9	59.346	Fair to Good	Yes		Y
222	Canary Island pine	16.5	51.81	Fair to Good	Yes		
223	Canary Island pine	17.3	54.322	Fair	Yes		Y

224	Raywood ash	1.8	5.652	Good	Yes	
225	Raywood ash	7	21.98	Poor	No	Remove
226	Raywood ash	4.6	14.444	Poor	No	Remove
227	Silver dollar gum	4.3	13.502	Fair	Yes	
228	Silver dollar gum	2.4	7.536	Fair	Yes	
229	Canary Island pine	12.5	39.25	Fair to Good	Yes	
230	Canary Island pine	15.2	47.728	Fair to Good	Yes	
231	Raywood ash	10.3	32.342	Poor	No	Remove
232	Raywood ash	14.1	44.274	Poor	No	Remove
233	Evergreen pear	5.9	18.526	Fair	Yes	
234	Evergreen pear	6.7	21.038	Poor	No	
235	Raywood ash	5.1	16.014	Poor to Fair	No	Remove
236	Raywood ash	4.6	14.444	Poor	No	Remove
237	Raywood ash	7.2	22.608	Poor	No	Remove
238	Raywood ash	5.8	18.212	Poor	No	Remove
239	Raywood ash	7.7	24.178	Poor	No	Remove
240	Raywood ash	4.1	12.874	Poor	No	Remove
241	Canary Island pine	9.1	28.574	Fair	Yes	
242	Canary Island pine	13.6	42.704	Fair	Yes	
243	Canary Island pine	14.5	45.53	Fair to Good	Yes	
244	Canary Island pine	11.9	37.366	Fair	Yes	
245	Raywood ash	6.5	20.41	Poor to Fair	No	Remove
246	Raywood ash	5.7	17.898	Poor to Fair	No	Remove
247	Raywood ash	8.5	26.69	Poor	No	Remove
248	Raywood ash	4	12.56	Poor	No	Remove
249	Canary Island pine	14.6	45.844	Fair	Yes	
250	Canary Island pine	13.2	41.448	Fair	Yes	
251	Canary Island pine	15.4	48.356	Fair	Yes	
252	Canary Island pine	15.2	47.728	Fair to Good	Yes	
253	Canary Island pine	13.2	41.448	Fair to Good	Yes	
254	Canary Island pine	16.9	53.066	Fair to Good	Yes	
255	Canary Island pine	15.1	47.414	Fair to Good	Yes	

256	Canary Island pine	13	40.82	Fair to Good	Yes	
257	Canary Island pine	15.1	47.414	Fair to Good	Yes	
258	Canary Island pine	12.5	39.25	Fair to Good	Yes	
259	Canary Island pine	12.3	38.622	Fair to Good	Yes	
260	Canary Island pine	16.9	53.066	Good	Yes	
261	Canary Island pine	15.5	48.67	Fair to Good	Yes	
262	Canary Island pine	12.4	38.936	Fair to Good	Yes	
263	Canary Island pine	9.3	29.202	Fair to Good	Yes	
264	Canary Island pine	14.3	44.902	Fair	Yes	
265	Canary Island pine	12.7	39.878	Fair	Yes	
266	Canary Island pine	15	47.1	Fair	Yes	
267	Canary Island pine	11.7	36.738	Fair to Good	Yes	
268	Raywood ash	5.3	16.642	Poor	No	Remove
269	Raywood ash	5.5	17.27	Poor	No	Remove
270	Raywood ash	5.8	18.212	Poor	No	Remove
271	Raywood ash	6.2	19.468	Poor	No	Remove
272	Evergreen pear	7.2	22.608	Poor	No	Remove
273	Evergreen pear	3.9	12.246	Poor to Fair	No	Remove
274	Evergreen pear	6	18.84	Poor to Fair	No	Remove
275	Evergreen pear	3.6	11.304	Poor to Fair	No	Remove
276	Evergreen pear	5.3	16.642	Poor to Fair	No	Remove
277	Evergreen pear	2.6	8.164	Poor to Fair	No	Remove
278	Evergreen pear	3.5	10.99	Poor	No	Remove
279	Evergreen pear	5.8	18.212	Poor to Fair	No	Remove
280	Evergreen pear	3.4	10.676	Poor to Fair	No	Remove
281	Evergreen pear	7.3	22.922	Poor to Fair	No	Remove
282	Raywood ash	8.7	27.318	Poor to Fair	No	Remove
283	Raywood ash	5.7	17.898	Poor to Fair	No	Remove
284	Raywood ash	4.7	14.758	Poor to Fair	No	Remove
285	Raywood ash	5	15.7	Poor to Fair	No	Remove
286	Raywood ash	5.7	17.898	Poor	No	Remove
287	Raywood ash	4.4	13.816	Poor	No	Remove

288	Evergreen pear	9.5	29.83	Poor	No	Remove
289	Evergreen pear	5.5	17.27	Poor to Fair	No	Remove
290	Evergreen pear	4.3	13.502	Poor to Fair	No	Remove
291	Raywood ash	4.1	12.874	Poor	No	Remove
292	Raywood ash	5.4	16.956	Poor	No	Remove
293	Raywood ash	5.3	16.642	Fair	Yes	
294	Raywood ash	12.4	38.936	Poor	No	Remove
295	Raywood ash	6.2	19.468	Poor	No	Remove
296	Raywood ash	4.5	14.13	Poor to Fair	No	Remove
297	Raywood ash	3.8	11.932	Poor	No	Remove
298	Raywood ash	8.5	26.69	Poor	No	Remove
299	Raywood ash	4.7	14.758	Poor	No	Remove
300	Raywood ash	4.9	15.386	Poor to Fair	No	Remove
301	Crape myrtle	4.2	13.188	Fair to Good	Yes	
302	Crape myrtle	5	15.7	Fair to Good	Yes	
303	Crape myrtle	3.3	10.362	Fair	Yes	
304	Crape myrtle	3.6	11.304	Fair	Yes	
305	Crape myrtle	4.6	14.444	Fair to Good	Yes	
306	Crape myrtle	4.6	14.444	Fair to Good	Yes	
307	Crape myrtle	6.5	20.41	Fair to Good	Yes	
308	Crape myrtle	6.9	21.666	Fair to Good	Yes	
309	Crape myrtle	5.4	16.956	Fair to Good	Yes	
310	Crape myrtle	4.7	14.758	Fair to Good	Yes	
311	Raywood ash	8.7	27.318	Poor to Fair	No	Remove
312	Raywood ash	6.9	21.666	Poor	No	Remove
313	Raywood ash	4.9	15.386	Very Poor	No	Remove
314	Raywood ash	7	21.98	Poor	No	Remove
315	Raywood ash	4.9	15.386	Poor	No	Remove
316	Raywood ash	4.4	13.816	Poor	No	Remove
317	Raywood ash	3.6	11.304	Poor	No	Remove
318	Raywood ash	3.4	10.676	Poor to Fair	No	Remove
319	Raywood ash	4.5	14.13	Poor	No	Remove

320	Raywood ash	4.8	15.072	Poor	No	Remove
321	Evergreen pear	6.1	19.154	Poor to Fair	No	Remove
322	Evergreen pear	7	21.98	Poor to Fair	No	Remove
323	Raywood ash	4	12.56	Poor	No	Remove
324	Raywood ash	3.8	11.932	Poor	No	Remove
325	Raywood ash	3.1	9.734	Poor	No	Remove
326	Raywood ash	3.1	9.734	Poor	No	Remove
327	Raywood ash	3.9	12.246	Poor	No	Remove
328	Raywood ash	5.9	18.526	Poor	No	Remove
329	Raywood ash	6	18.84	Poor to Fair	No	Remove
330	Raywood ash	4.2	13.188	Poor	No	Remove
331	Raywood ash	5.8	18.212	Poor	No	Remove
332	Raywood ash	4.8	15.072	Poor	No	Remove
333	Evergreen pear	7.3	22.922	Poor	No	Remove
334	Evergreen pear	6.8	21.352	Poor	No	Remove
335	Crape myrtle	4.1	12.874	Fair to Good	Yes	
336	Crape myrtle	4.7	14.758	Fair to Good	Yes	
337	Crape myrtle	4.1	12.874	Fair to Good	Yes	
338	Crape myrtle	4.2	13.188	Fair to Good	Yes	
339	Crape myrtle	4.2	13.188	Fair to Good	Yes	
340	Crape myrtle	3.9	12.246	Fair to Good	Yes	
341	Crape myrtle	2.6	8.164	Fair	Yes	
342	Crape myrtle	2.6	8.164	Fair	Yes	
343	Crape myrtle	3.6	11.304	Fair to Good	Yes	
344	Crape myrtle	4	12.56	Fair to Good	Yes	
345	Raywood ash	4.5	14.13	Poor to Fair	No	Remove
346	Raywood ash	3.9	12.246	Poor	No	Remove
347	Raywood ash	4	12.56	Poor	No	Remove
348	Raywood ash	3.4	10.676	Poor	No	Remove
349	Raywood ash	5.5	17.27	Poor	No	Remove
350	Raywood ash	6	18.84	Poor	No	Remove
351	Raywood ash	3.1	9.734	Poor	No	Remove

352	Raywood ash	4.8	15.072	Poor	No	Remove	
353	Raywood ash	4.6	14.444	Poor	No	Remove	
354	Raywood ash	4.3	13.502	Poor	No	Remove	
355	Evergreen pear	5.3	16.642	Poor to Fair	No	Remove	
356	Evergreen pear	9.4	29.516	Poor to Fair	No	Remove	
357	Evergreen pear	8.8	27.632	Poor to Fair	No	Remove	
358	Raywood ash	3.8	11.932	Poor	No	Remove	
359	Raywood ash	4.5	14.13	Poor	No	Remove	
360	Raywood ash	3.8	11.932	Poor	No	Remove	
361	Raywood ash	5.6	17.584	Poor to Fair	No	Remove	
362	Raywood ash	4.9	15.386	Poor to Fair	No	Remove	
363	European white birch *(Betula pendula)*	12.2, 11.2		Fair	Yes		Y
364	European white birch	8.5, 9.5, 6.6		Fair	Yes		Y
365	European white birch	7.9, 11.0, 5.1		Poor to Fair	No		Y
366	European white birch	6.7, 12.5, 8.6		Fair	Yes		Y
367	European white birch	5.1, 10.9		Fair	Yes		
368	Raywood ash	4.6	14.444	Fair	Yes		
369	Raywood ash	5.9	18.526	Poor to Fair	No	Remove	
370	Raywood ash	4.3		Poor	No	Remove	
371	European white birch	6.8	21.352	Fair	Yes		
372	European white birch	6.5	20.41	Fair	Yes		
373	European white birch	10.2, 8.3		Poor	No	Remove	Y
374	Evergreen pear	6.1	19.154	Poor to Fair	No	Remove	
375	Evergreen pear	4.2	13.188	Poor to Fair	No	Remove	
376	Evergreen pear	6.8	21.352	Poor	No	Remove	
377	Evergreen pear	6.1	19.154	Poor to Fair	No	Remove	
378	Evergreen pear	5.5	17.27	Poor to Fair	No	Remove	
379	Evergreen pear	4.5	14.13	Poor	No	Remove	
380	Evergreen pear	7.4	23.236	Poor	No	Remove	
381	Evergreen pear	3.4	10.676	Poor to Fair	No	Remove	
382	Evergreen pear	5.7	17.898	Poor	No	Remove	
383	Evergreen pear	4.4	13.816	Poor	No	Remove	

384	Evergreen pear	5.8	18.212	Poor	No	Remove	
385	Evergreen pear	7	21.98	Poor	No	Remove	
386	Evergreen pear	8.8	27.632	Poor to Fair	No	Remove	
387	Evergreen pear	11.4	35.796	Poor	No	Remove	
388	Evergreen pear	7.3	22.922	Poor to Fair	No	Remove	
389	Evergreen pear	5.2	16.328	Poor to Fair	No	Remove	
390	Saucer magnolia *(Magnolia soulangeana)*	4.1, 3.7, 5.2		Fair	Yes		
391	Saucer magnolia	4.5, 2.2, 2.7		Poor to Fair	No	Remove	
392	Raywood ash	15.1	47.414	Poor	No	Remove	
393	Raywood ash	14.6	45.844	Poor	No	Remove	
394	European white birch	11.7, 11.9		Fair	Yes		Y
395	European white birch	11.9	37.366	Fair	Yes		
396	European white birch	13.5, 9.9		Fair	Yes		Y
397	Raywood ash	13.7	43.018	Poor	No	Remove	
398	Raywood ash	12	37.68	Poor	No	Remove	
399	Raywood ash	16.6	52.124	Poor	No	Remove	
400	Raywood ash	16.8	52.752	Poor	No	Remove	
401	Raywood ash	10.9	34.226	Poor	No	Remove	
402	European white birch	8.9, 11.4		Fair	Yes		Y
403	European white birch	3.5, 8.6, 5.0		Fair	Yes		
404	Canary Island pine	14.8	46.472	Fair	Yes		
405	Canary Island pine	13	40.82	Fair	Yes		
406	Canary Island pine	9.5	29.83	Fair	Yes		
407	Canary Island pine	11.1	34.854	Fair to Good	Yes		
408	Canary Island pine	12.9	40.506	Fair to Good	Yes		
409	Canary Island pine	15.2	47.728	Fair	Yes		
410	Canary Island pine	12.3	38.622	Fair to Good	Yes		
411	European white birch	5.3, 9.6, 8.4		Fair	Yes		Y
412	European white birch	6.9, 5.1		Fair	Yes		
413	European white birch	8.5, 10.0		Fair	Yes		Y
414	Evergreen pear	4.6	14.444	Poor to Fair	No	Remove	
415	Evergreen pear	4.5	14.13	Poor to Fair	No	Remove	

416	Evergreen pear	10.3	32.342	Poor	No	Remove	
417	Evergreen pear	5.8	18.212	Poor	No	Remove	
418	Raywood ash	9.4	29.516	Poor	No	Remove	
419	Canary Island pine	12	37.68	Fair to Good	Yes		
420	Canary Island pine	10.1	31.714	Fair to Good	Yes		
421	European white birch	10.8, 12.3		Fair	Yes		Y
422	European white birch	4.0, 4.7, 8.6		Fair	Yes		
423	Raywood ash	14.7	46.158	Poor	No	Remove	
424	Raywood ash	11.9	37.366	Poor	No	Remove	
425	Raywood ash	13.4	42.076	Poor	No	Remove	
426	Raywood ash	17.2	54.008	Poor	No	Remove	
427	Raywood ash	10.9	34.226	Poor	No	Remove	
428	Raywood ash	15.4	48.356	Poor	No	Remove	
429	Raywood ash	12.1	37.994	Poor	No	Remove	
430	Raywood ash	13	40.82	Poor	No	Remove	
431	Evergreen pear	8.8	27.632	Poor to Fair	No	Remove	
432	Raywood ash	10	31.4	Poor	No	Remove	
433	Raywood ash	10.8	33.912	Poor	No	Remove	
434	Raywood ash	12.5	39.25	Poor to Fair	No	Remove	
435	Raywood ash	12.4	38.936	Poor	No	Remove	
436	Raywood ash	12.4	38.936	Poor	No	Remove	
437	European white birch	7.3, 6.4		Fair	Yes		
438	Raywood ash	12.9	40.506	Poor to Fair	No	Remove	
439	Canary Island pine	12.8	40.192	Fair to Good	Yes		
440	Canary Island pine	20.1	63.114	Fair to Good	Yes		Y
441	Canary Island pine	12.8	40.192	Fair	Yes		
442	Canary Island pine	12.8	40.192	Fair to Good	Yes		
443	Raywood ash	9.3	29.202	Poor	No	Remove	
444	Raywood ash	5.4	16.956	Poor to Fair	No	Remove	
445	Raywood ash	3	9.42	Poor	No	Remove	
446	Raywood ash	8.4	26.376	Poor	No	Remove	
447	Canary Island pine	9.2	28.888	Fair	Yes		

448	Canary Island pine	12.6	39.564	Fair	Yes	
449	Flowering plum	4.6	14.444	Poor	No	Remove
450	Flowering plum	4.9	15.386	Fair	Yes	
451	Flowering plum	6.7	21.038	Fair	Yes	
452	Flowering plum	6	18.84	Fair	Yes	
453	Flowering cherry	8	25.12	Fair	Yes	
454	Flowering plum	5.4	16.956	Fair	Yes	
455	Flowering plum	5.5	17.27	Fair	Yes	
456	Flowering plum	5	15.7	Fair	Yes	
457	Flowering plum	5.4	16.956	Fair	Yes	
458	Flowering plum	5.2	16.328	Poor to Fair	No	Remove
459	Flowering plum	4.9	15.386	Poor to Fair	No	Remove
460	Flowering plum	3.2	10.048	Poor	No	Remove
461	European white birch	7.2, 8.3, 7.5		Fair	Yes	
462	European white birch	5.9	18.526	Poor to Fair	No	Remove
463	European white birch	9.6	30.144	Fair	Yes	
464	Sweet bay *(Laurus nobilis)*	6	18.84	Fair to Good	Yes	
465	Sweet bay	2.7	8.478	Poor to Fair	No	Remove
466	Sweet bay	4	12.56	Poor to Fair	No	Remove
467	Sweet bay	3.2	10.048	Poor to Fair	No	Remove
468	Flowering cherry	12	37.68	Poor	No	Remove
469	European white birch	9.1	28.574	Fair	Yes	
470	European white birch	9.1	28.574	Fair	Yes	
471	European white birch	9.4	29.516	Fair	Yes	
472	European white birch	7.1	22.294	Fair	Yes	
473	European white birch	8.8	27.632	Fair	Yes	
474	European white birch	8.3	26.062	Fair	Yes	
475	European white birch	3.6	11.304	Poor to Fair	No	Remove
476	Flowering cherry	4.2	13.188	Poor	No	Remove
477	Flowering cherry	5.9	18.526	Poor to Fair	No	Remove
478	Flowering cherry	7.3	22.922	Poor to Fair	No	Remove
479	European white birch	6.6	20.724	Poor to Fair	No	Remove

480	European white birch	1.5	4.71	Poor	No	Remove
481	European white birch	6.9	21.666	Fair	Yes	
482	Sweet bay	4.2	13.188	Fair to Good	Yes	
483	Sweet bay	6.1	19.154	Poor	No	Remove
484	Flowering plum	4	12.56	Fair to Good	Yes	
485	Flowering plum	4	12.56	Fair to Good	Yes	
486	Flowering plum	4.2	13.188	Fair to Good	Yes	
487	Sweet bay	7	21.98	Poor to Fair	No	Remove
488	Sweet bay	9.7	30.458	Poor	No	Remove
489	Sweet bay	8.5	26.69	Fair to Good	Yes	
490	Sweet bay	6.1	19.154	Very Poor	No	Remove
491	*Tristania laurina*	4.8	15.072	Fair to Good	Yes	
492	*Tristania laurina*	3.6	11.304	Fair to Good	Yes	
493	*Tristania laurina*	4.3	13.502	Fair	Yes	
494	*Tristania laurina*	5.3	16.642	Fair	Yes	
495	*Tristania laurina*	4.5	14.13	Fair	Yes	
496	*Tristania laurina*	3.2	10.048	Fair	Yes	
497	*Tristania laurina*	3.2	10.048	Fair	Yes	
498	Flowering plum	3.3	10.362	Poor	No	Remove
499	Flowering plum	4.4	13.816	Fair	Yes	
500	Flowering plum	5.9	18.526	Fair	Yes	
501	Mayten *(Maytenus boaria)*	4.6	14.444	Fair	Yes	
502	Mayten	4.7	14.758	Poor to Fair	No	Remove
503	Mayten	4.6	14.444	Poor to Fair	No	Remove
504	Mayten	4.1	12.874	Poor	No	Remove
505	Photinia *(Photinia fraserii)*	3.6	11.304	Fair	Yes	
506	Mayten	4.5	14.13	Poor	No	Remove
507	Photinia	2.4	7.536	Very Poor	No	Remove
508	Japanese maple *(Acer palmatum)*	6.1, 9.4		Fair	Yes	
509	Japanese maple	9.6		Poor to Fair	No	Remove
510	Japanese maple	8.9, 8.6		Poor to Fair	No	Remove
511	Japanese maple	11.3 at base		Poor to Fair	No	Remove

512	Japanese maple	9.9 at base		Fair	Yes	
513	Photinia	3.9	12.246	Fair	Yes	
514	Photinia	4.4	13.816	Fair	Yes	
515	Photinia	3.6	11.304	Poor	No	Remove
516	Mayten	2.6	8.164	Poor	No	Remove
517	Mayten	3.2	10.048	Poor	No	Remove
518	Mayten	5.4	16.956	Fair	Yes	
519	Mayten	4	12.56	Fair	Yes	
520	Mayten	5.6	17.584	Fair	Yes	
521	Flowering plum	4.8	15.072	Fair	Yes	
522	Flowering plum	5.1	16.014	Fair	Yes	
523	Flowering plum	4.9	15.386	Fair	Yes	
524	*Tristania laurina*	5.8	18.212	Fair to Good	Yes	
525	*Tristania laurina*	4.8	15.072	Fair to Good	Yes	
526	*Tristania laurina*	5.7	17.898	Fair to Good	Yes	
527	*Tristania laurina*	6.3	19.782	Fair to Good	Yes	
528	Sweet bay	3.4	10.676	Poor	No	Remove
529	Sweet bay	5.6	17.584	Fair	Yes	
530	Sweet bay	5.4	16.956	Poor to Fair	No	Remove
531	Canary Island pine	16.6	52.124	Fair to Good	Yes	
532	Canary Island pine	15.4	48.356	Fair to Good	Yes	
533	Sweet bay	4.4	13.816	Fair	Yes	
534	Sweet bay	2	6.28	Fair	Yes	
535	Sweet bay	1.4	4.396	Fair	Yes	
536	Sweet bay	1.2	3.768	Fair to Good	Yes	
537	Sweet bay	1.5	4.71	Fair	Yes	
538	Sweet bay	1	3.14	Fair to Good	Yes	
539	Sweet bay	1.4	4.396	Fair to Good	Yes	
540	Sweet bay	2	6.28	Fair	Yes	
541	Sweet bay	3.8	11.932	Fair to Good	Yes	
542	Sweet bay	3.8	11.932	Poor to Fair	No	Remove